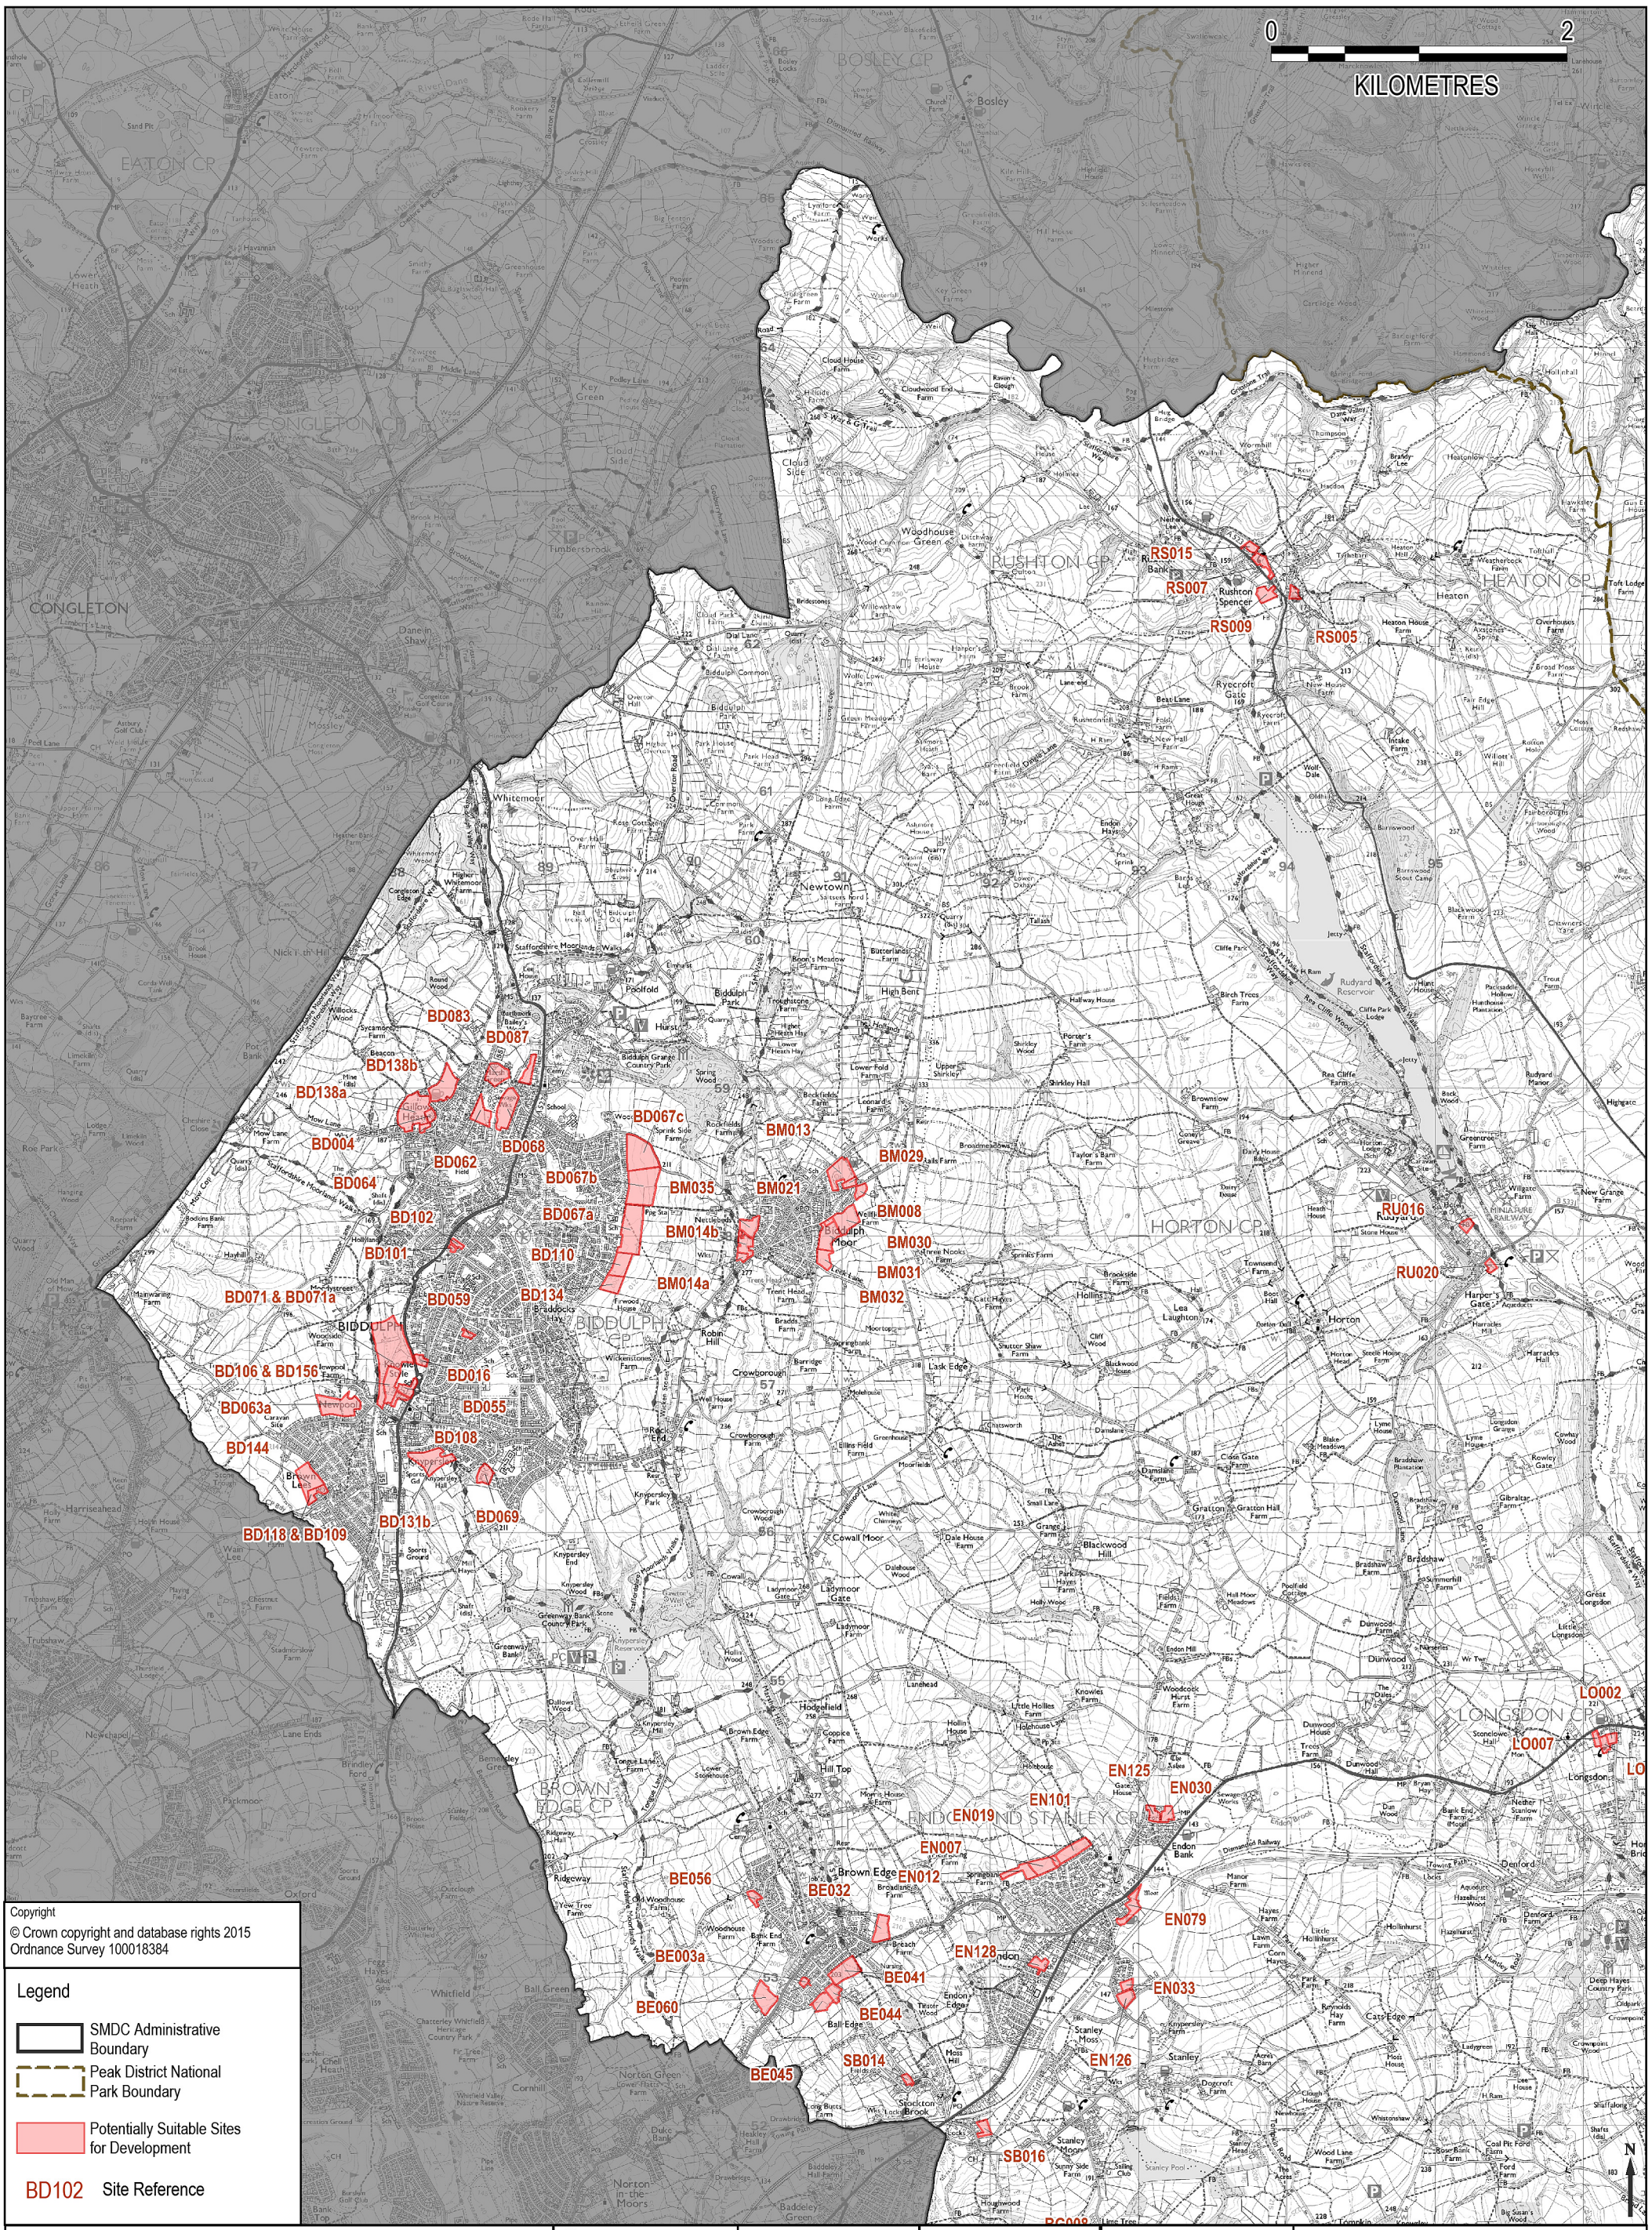

Drawing Title

POTENTIAL DEVELOPMENT SITE LOCATIONS

Project Title

STAFFORDSHIRE MOORLANDS STRATEGIC FLOOD RISK ASSESSMENT LEVEL 1 UPDATE

Client

STAFFORDSHIRE moorlands DISTRICT COUNCIL AIMING FOR EXCELLENCE

Date	OCTOBER 2015
Drawn	CB
Checked	HB
Approved	AW
Scale @ A3	1:40,000
Drawing Status	FINAL
Drawing Number	**FIGURE 1a APPENDIX B**
Rev	

Overview

AECOM Infrastructure & Environment UK Ltd
Royal Court, Basil Close,
Chesterfield
Derbyshire, S41 7SL
Tel 01246 209 221
Fax 01246 209 229
www.aecom.com

AECOM

THIS DOCUMENT HAS BEEN PREPARED IN ACCORDANCE WITH THE SCOPE OF AECOM'S APPOINTMENT WITH ITS CLIENT AND IS SUBJECT TO THE TERMS OF THAT APPOINTMENT. AECOM ACCEPTS NO LIABILITY FOR ANY USE OF THIS DOCUMENT OTHER THAN BY ITS CLIENT AND ONLY FOR THE PURPOSES FOR WHICH IT WAS PREPARED AND PROVIDED. © AECOM INFRASTRUCTURE & ENVIRONMENT UK LTD 2015

Date: OCTOBER 2015
Filepath: \\ba-wip-003\47700 - Water\Water\Projects & Jobs\47\47074340 - Staffordshire Moorlands Level 1 SFRA\3. GIS\01-WIP\01_02-Data_Working\WOR